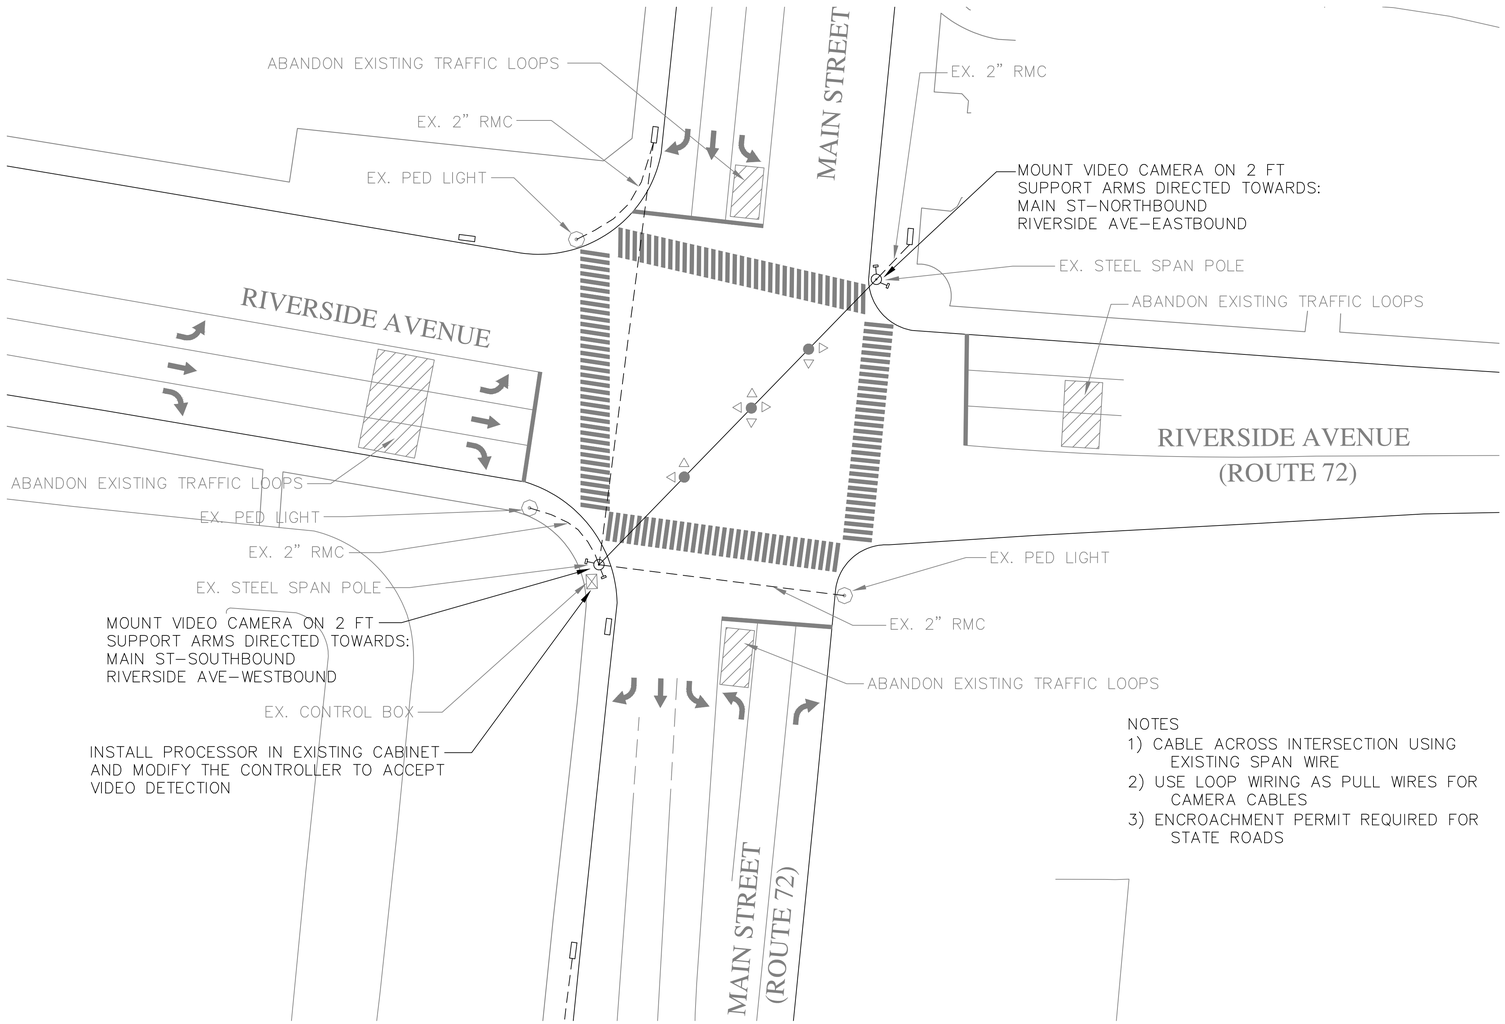

NOTES
1) CABLE ACROSS INTERSECTION USING EXISTING SPAN WIRE
2) USE LOOP WIRING AS PULL WIRES FOR CAMERA CABLES
3) ENCROACHMENT PERMIT REQUIRED FOR STATE ROADS

LEGEND

- TRAFFIC SIGNAL
- SPAN POLE
- SPAN
- CONTROL BOX
- TRAFFIC LOOP
- HANDHOLE
- PEDESTRIAN LIGHT
- CAMERA
- EX. CONDUIT
- PROPOSED CONDUIT

40 20 0 20 60
SCALE : 1" = 20'

PREPARED BY:

City of Bristol
Department of Public Works
111 North Main Street
Bristol, Connecticut 06010
Tel. 860-584-6125
Fax 860-584-3838
ci.bristol.ct.us

No.	DATE	COMMENTS:

DESIGN BY: RAR
DRAFTED BY: LAK
CHECKED BY: RAR
SCALE: 1"=20'
DATE: 10/16/15
PROJECT No.:

Intersection of Main Street and Riverside Avenue Bristol, Connecticut

VIDEO DETECTION TRAFFIC LIGHT UPGRADE

DRAWING NUMBER:
9